OLLY INT EAST LONDON DANCE HALL-1930 - REVEAL DETAILING

SCALE: 1/2"=1'0" &FS @A0

1820
026

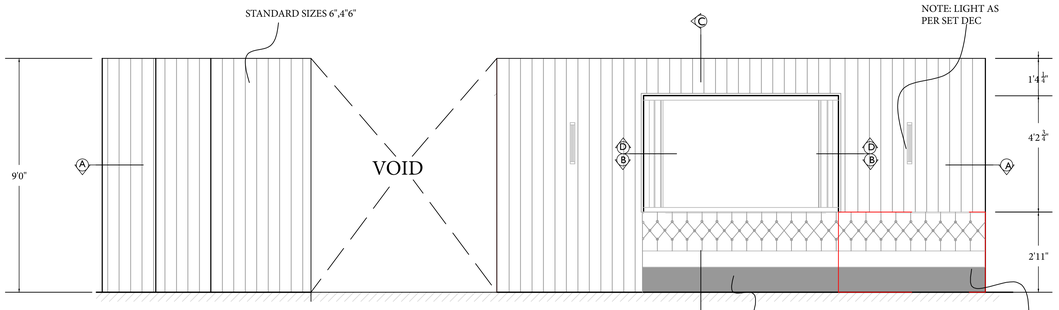

ELEVATION A-A

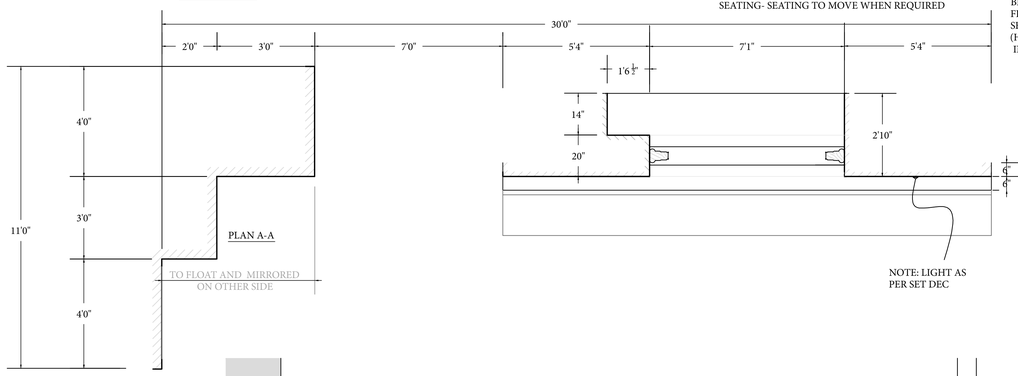

PLAN A-A

TO FLOAT AND MIRRORED ON OTHER SIDE

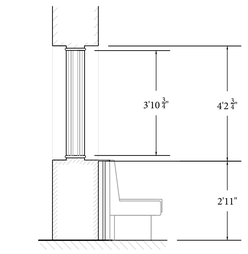

SECTION C-C

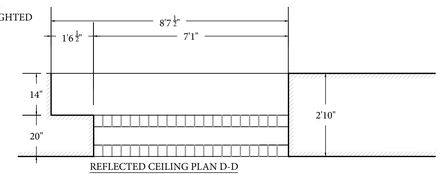

REFLECTED CEILING PLAN D-D

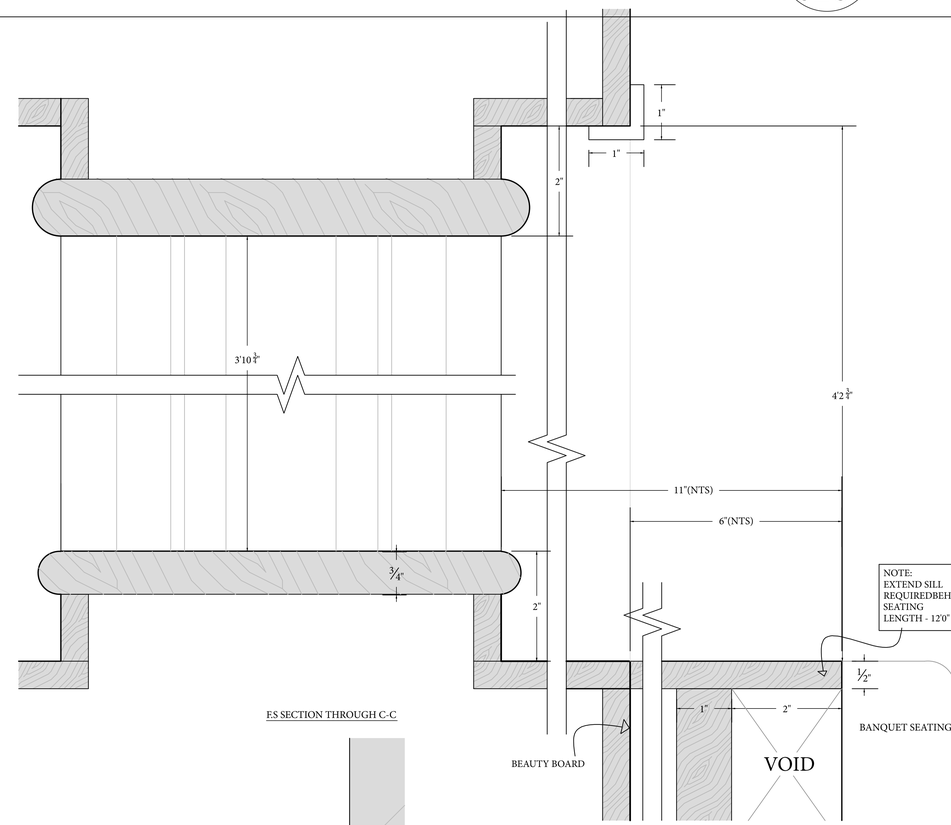

FS SECTION THROUGH C-C

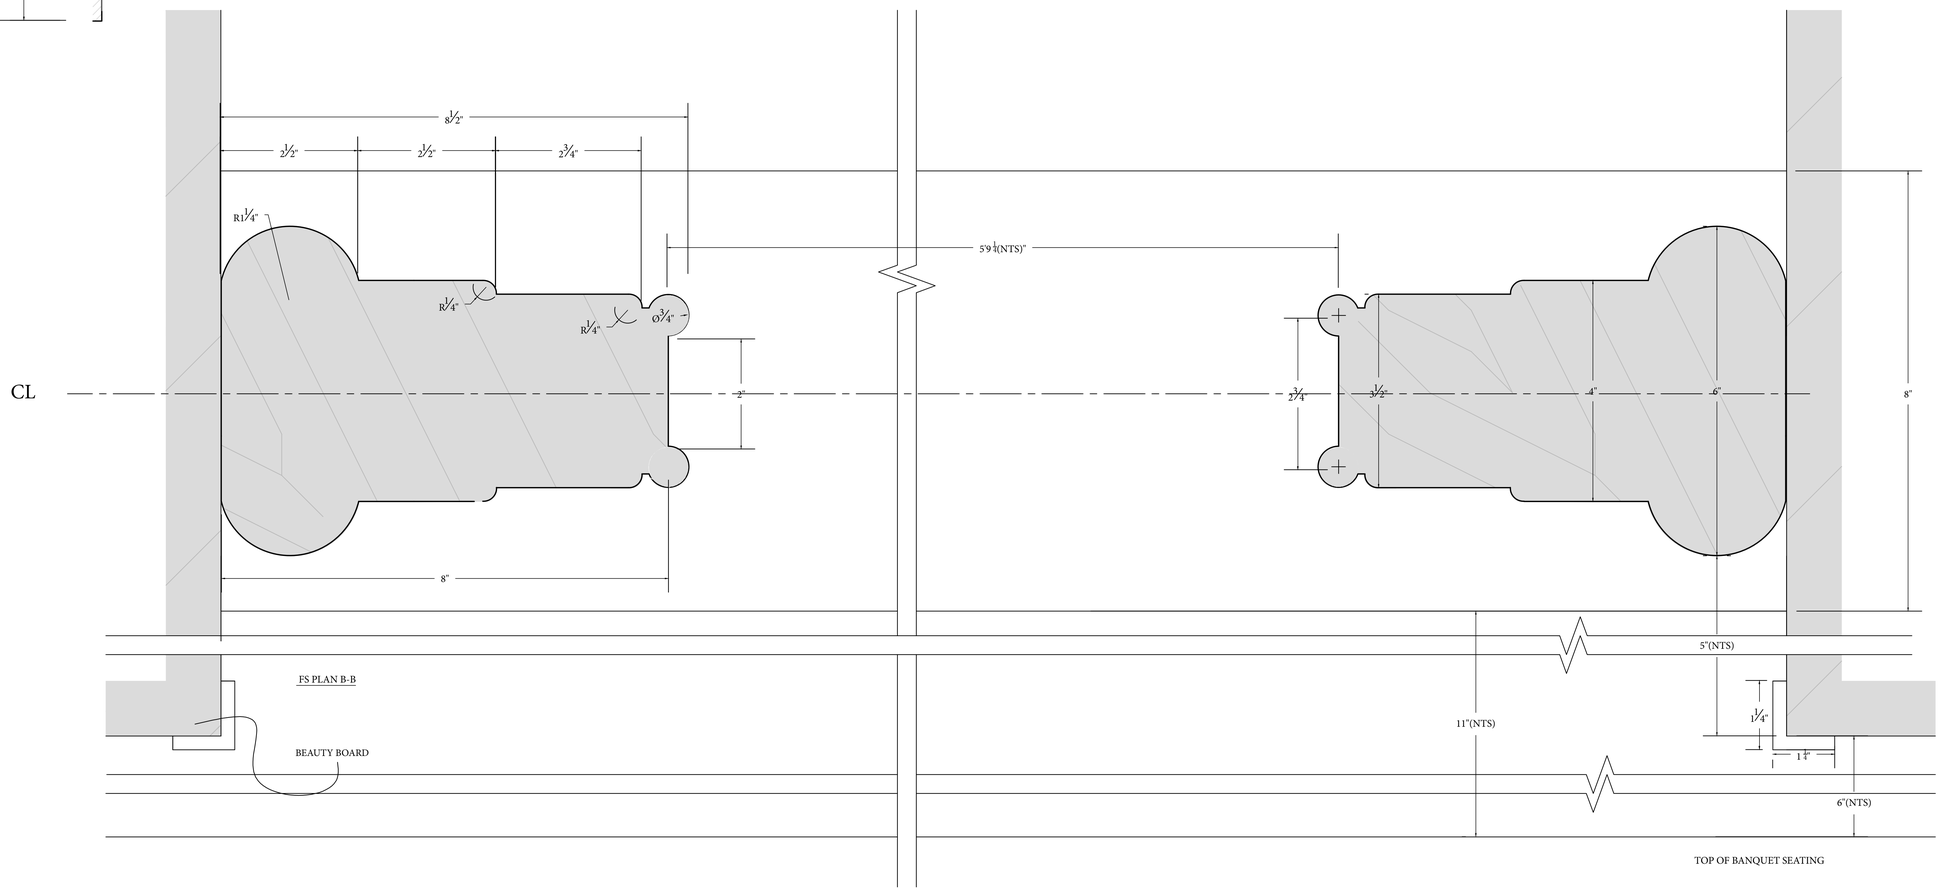

FS PLAN B-B

BEAUTY BOARD

TOP OF BANQUET SEATING

FINISH REFERENCE:

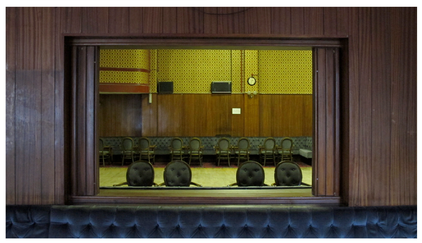

NOTE:
- SET DEC AS PER LIGHTS AND BANQUETTE SEATING
- FLOATING WALLS TO BE MIRRORED ON RIGHT SIDE OF OPENING REVEAL WHEN REQUIRED
- SEE DWG 1820_SD01 FOR BANQUET SEATING
- SEE REF PACK FOR FINISHINES

OLLY
DIRECTOR: STEVE MCQUEEN
PRODUCTION DESIGNER: ADAM STOCKHAUSEN
SUPERVISING ART DIRECTOR: OLI WAN DER VLUGT

SET: INT EAST LONDON DANCE HALL-1930
DETAIL: REVEAL DETAIL

CON. MANAGER	ART DEPARTMENT	DIRECTOR	
CARPENTERS	SET DECORATION	ASST. DIRECTORS	
PLASTERS	PROPS	PRODUCTION	
PAINTERS	PROP MAKING	D.O.P/CAMERA	
METAL WORK	GRAPHICS	ELECTRICAL	
RIGGERS	DRAPES	SFX	
SCULPTORS	DIBERNI	VFX	
SCENIC ARTISTS	VEHICLES	STUNTS	
SIGN WRITERS	FRAC. SPARKS	LOCATIONS	
	STUDIO MANAGEMENT	HEALTH & SAFETY	

NOTES

REVISION | REVISION DATE

SET NO: 1820
DRAWING NO: 026
STAGE/LOCATION: H STAGE-LEAVESDEN
SCALE: 1/2"=1'0"&FS
ISSUE DATE: 27/02/23
DRAWN BY: LVDM
SAD APPROVED:
HSE APPROVED: